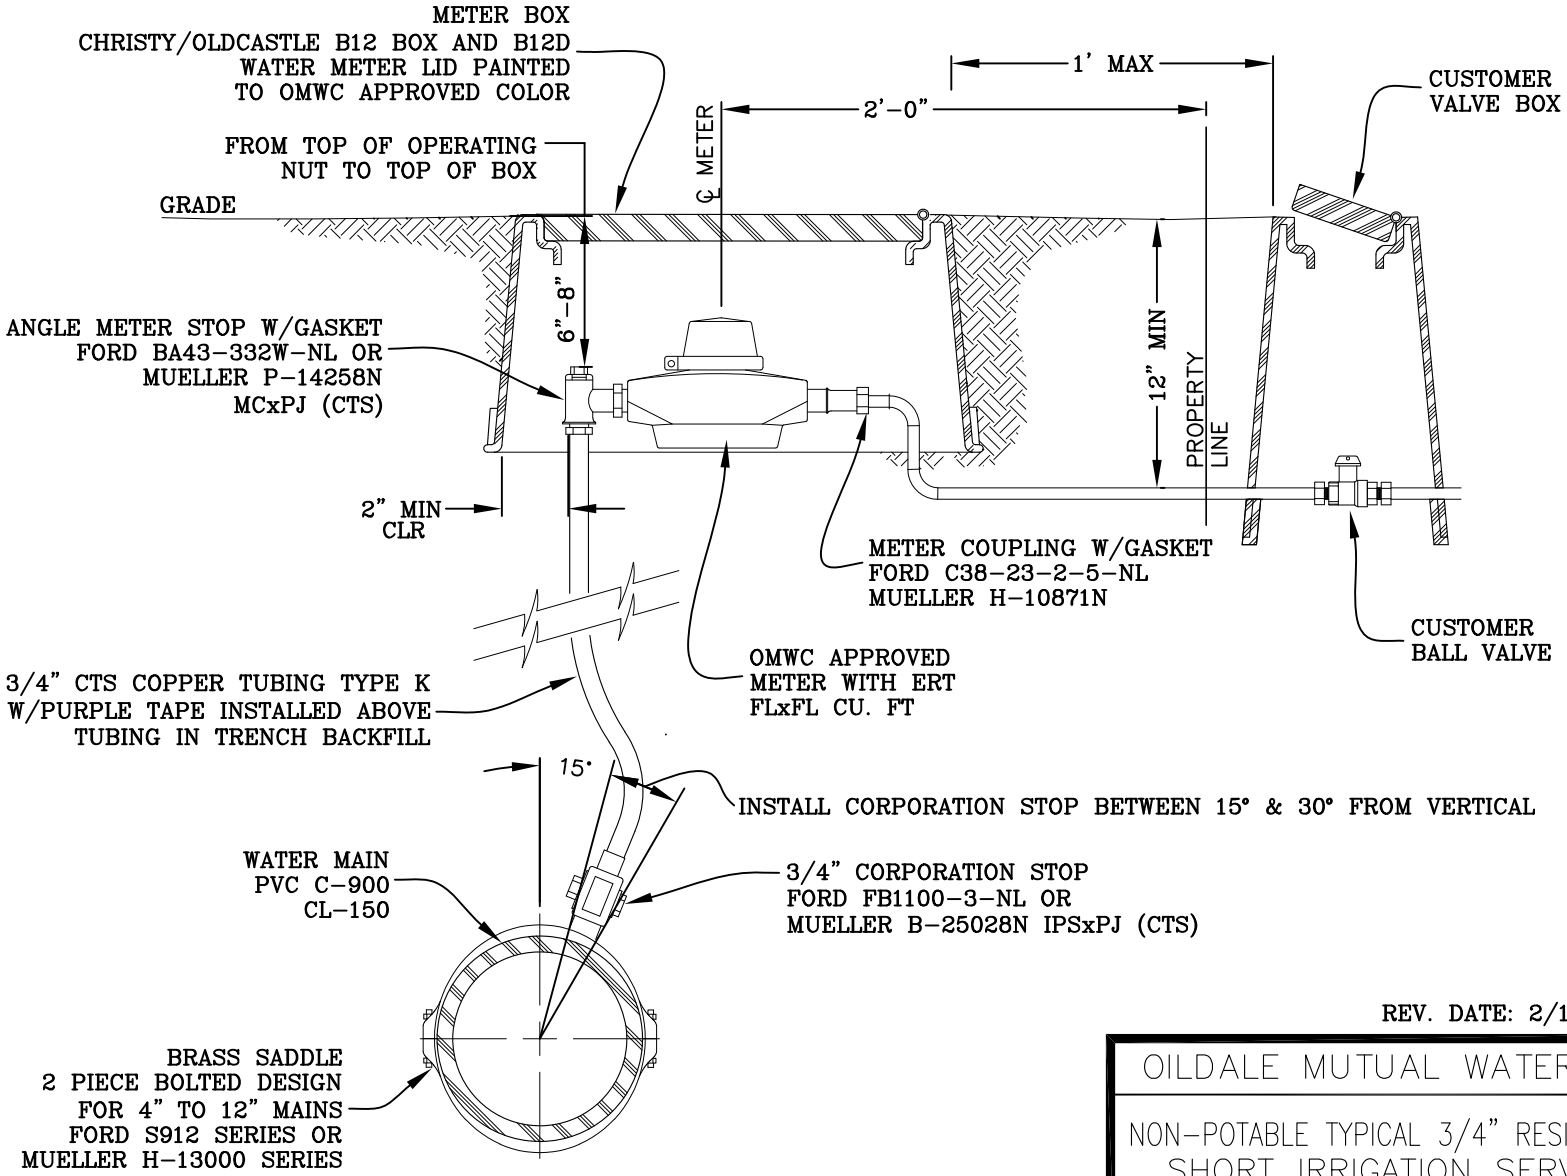

REV. DATE: 2/13/2020

OILDALE MUTUAL WATER CO.	
NON-POTABLE TYPICAL 3/4" RESIDENTIAL SHORT IRRIGATION SERVICE	
DATE: 8/1/13	PLATE NO. IRR-2A